


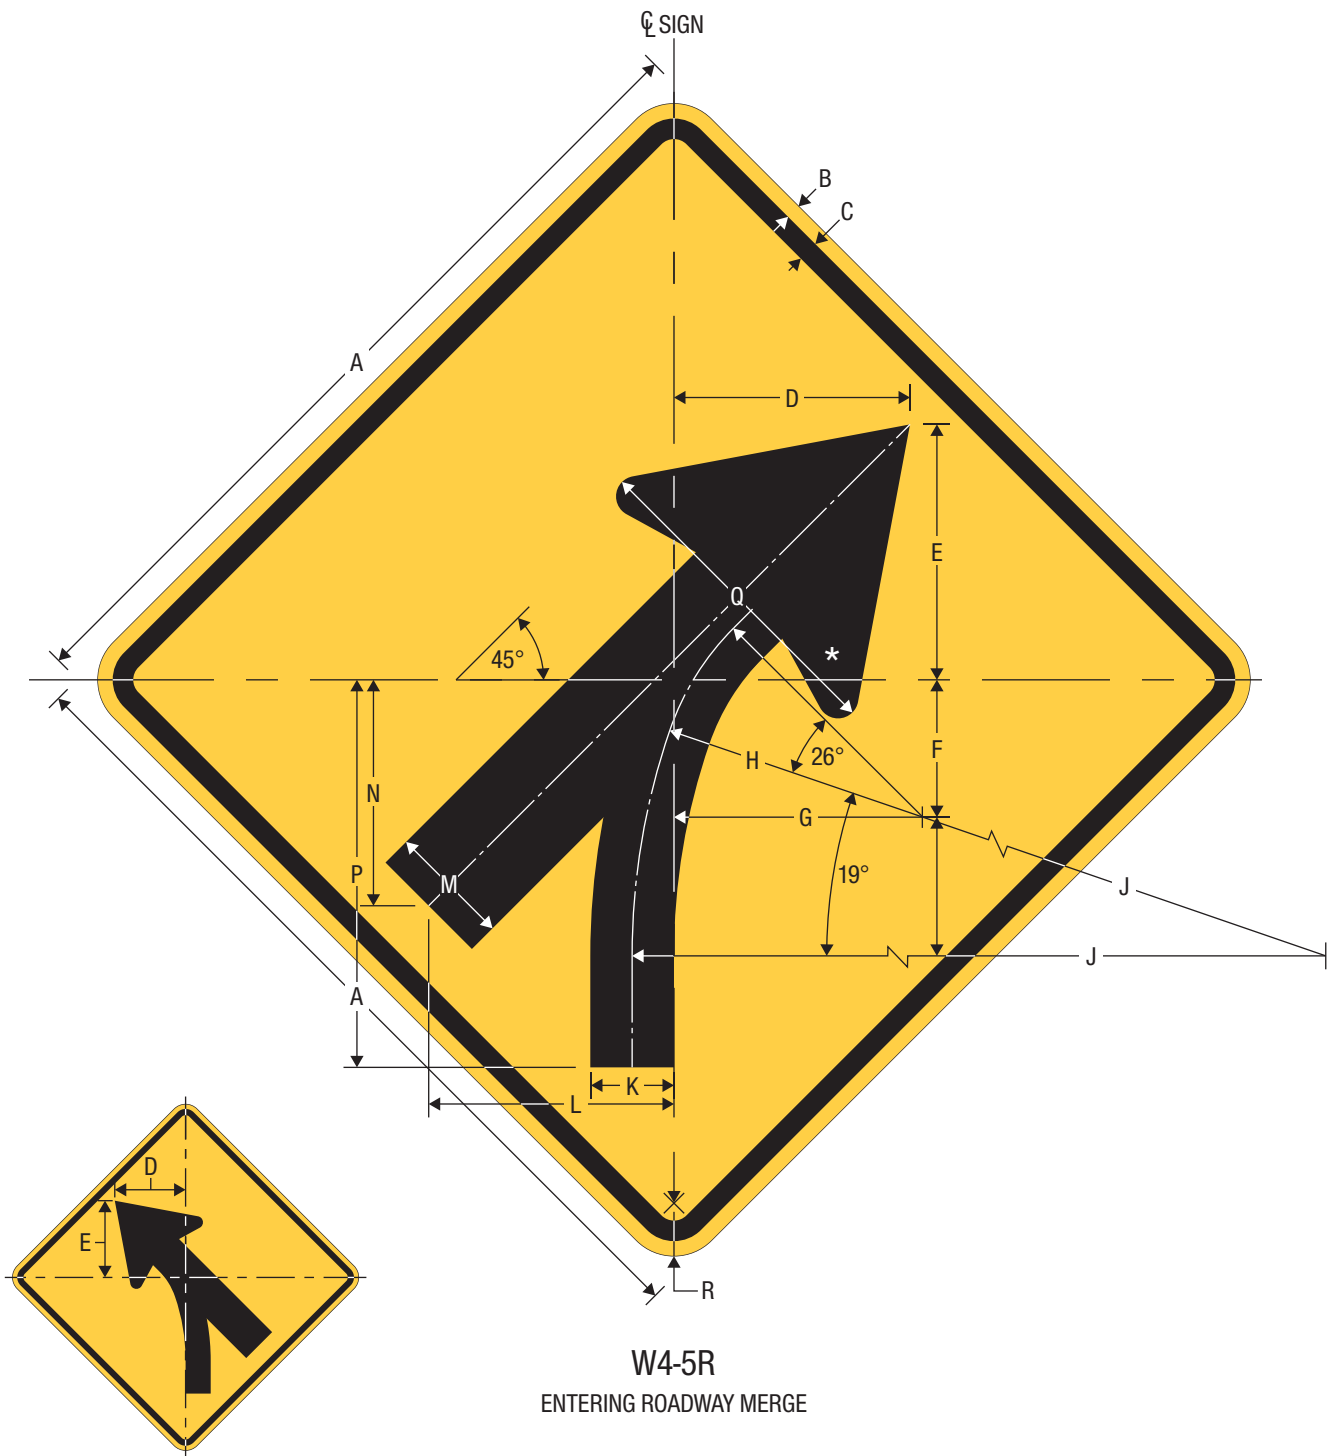

W4-5L

W4-5R
ENTERING ROADWAY MERGE

* See page 7-3 for arrow design.

A	B	C	D	E	F	G	H
36	0.625	0.875	10.051	10.875	5.847	10.598	11.391
48	0.75	1.25	13.401	14.5	7.796	14.130	15.188

J	K	L	M	N	P	Q	R
29.531	3.563	10.443	5.203	9.619	16.5	13.875	2.25
39.375	4.75	13.924	6.938	12.826	22	18.5	3

WARNING SIGN

COLORS: LEGEND, BORDER — BLACK
BACKGROUND — YELLOW (RETROREFLECTIVE)

TTC SIGN

COLORS: LEGEND, BORDER — BLACK
BACKGROUND — ORANGE (RETROREFLECTIVE)